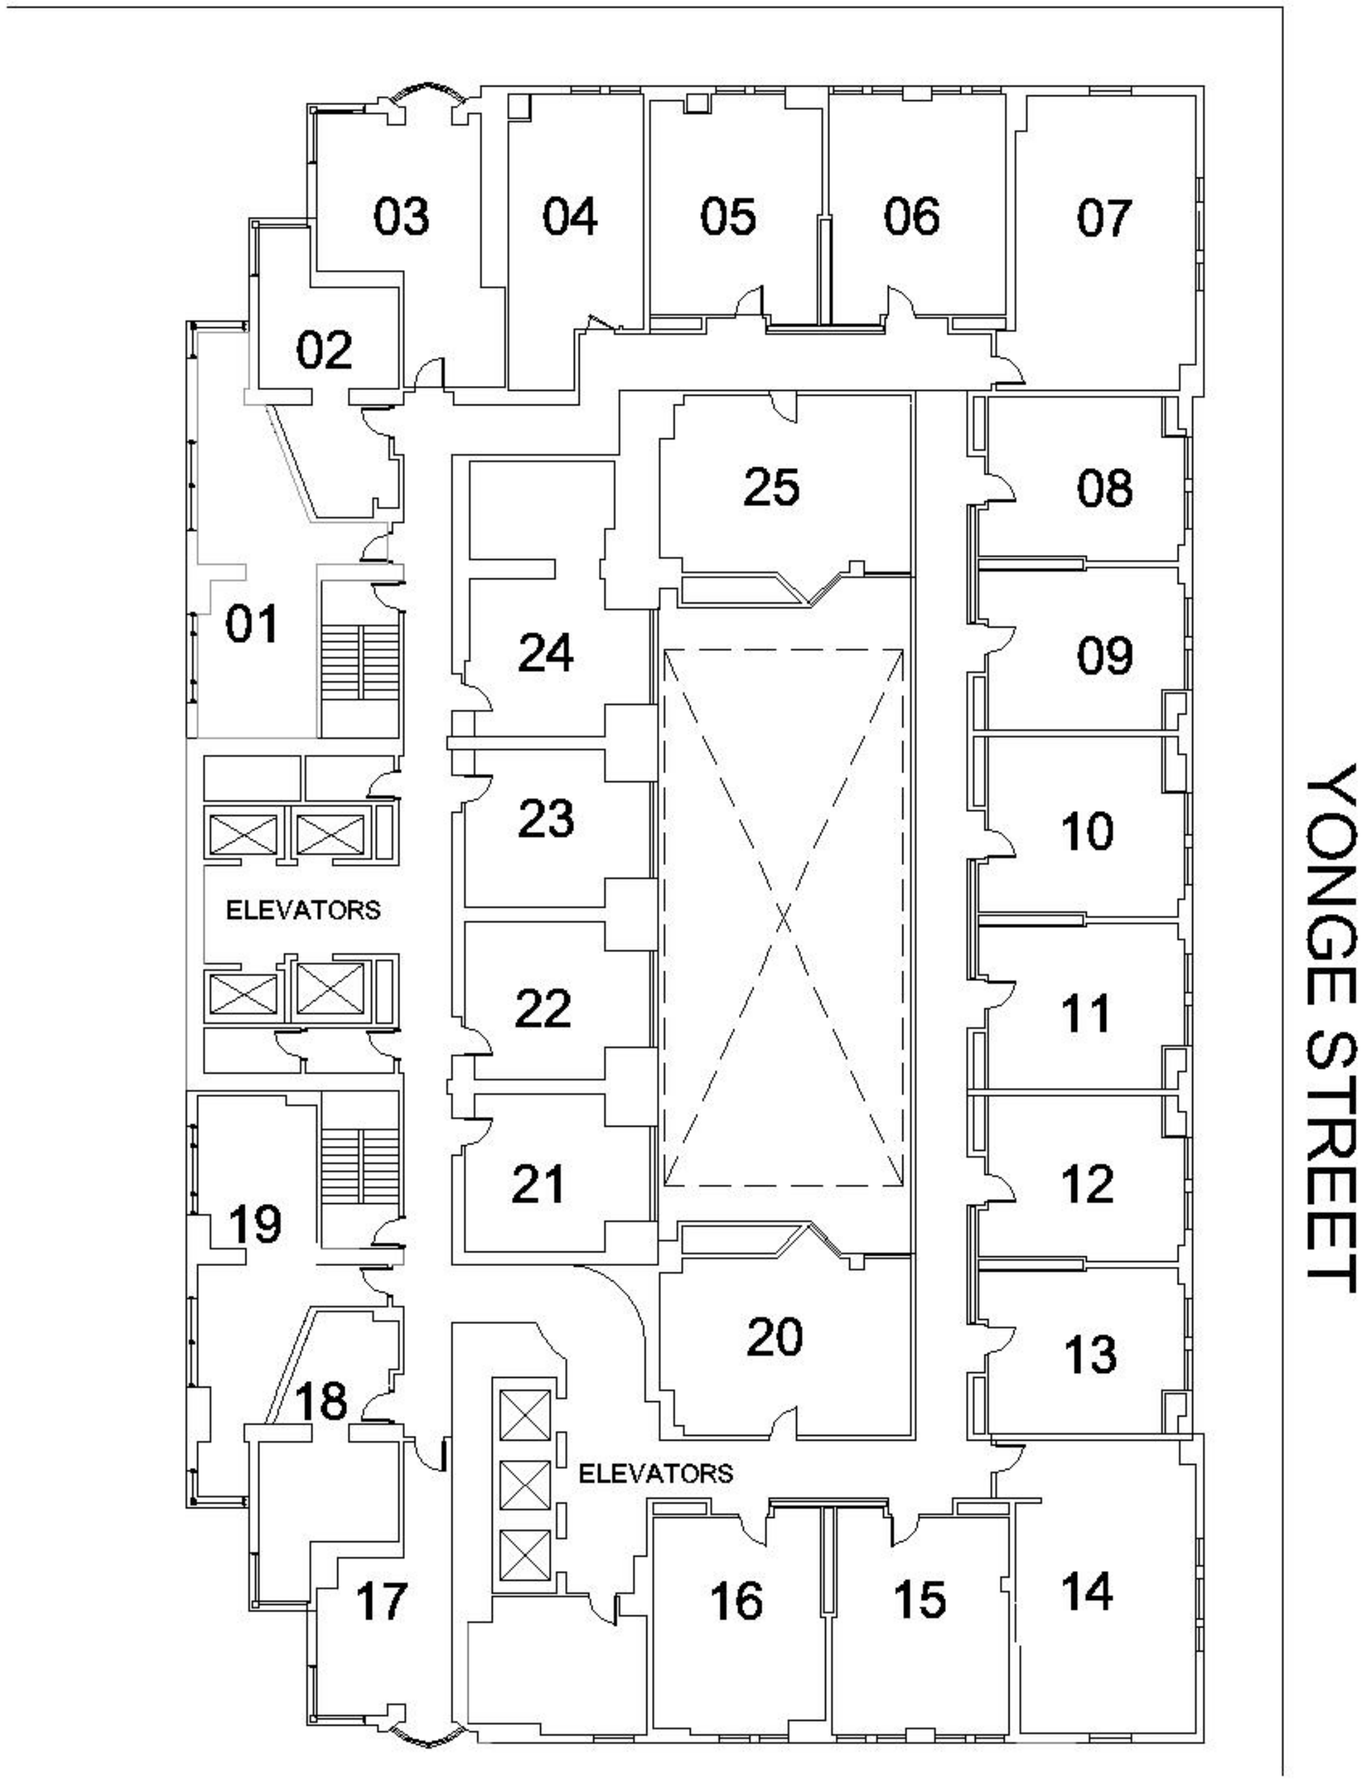

CONTRACTOR SHALL VERIFY ALL DIMENSIONS AND BE RESPONSIBLE FOR SAME, REPORTING ANY DISCREPANCIES TO THE DESIGNER BEFORE PROCEEDING WITH THE WORK. DO NOT SCALE DRAWING.

NOTES

NO	DATE	REVISION	BY

ANTOINE MUSIOL DESIGN

PROJECT

ONE KING WEST
HOTEL RESIDENCE

DRAWING TITLE

HISTORIC BUILDING
KEY PLAN

DATE	SCALE
JANUARY 31/08	NTS

PROJECT NO.	DRAWING NO.
FURNITURE	HISTORIC KEY PLAN