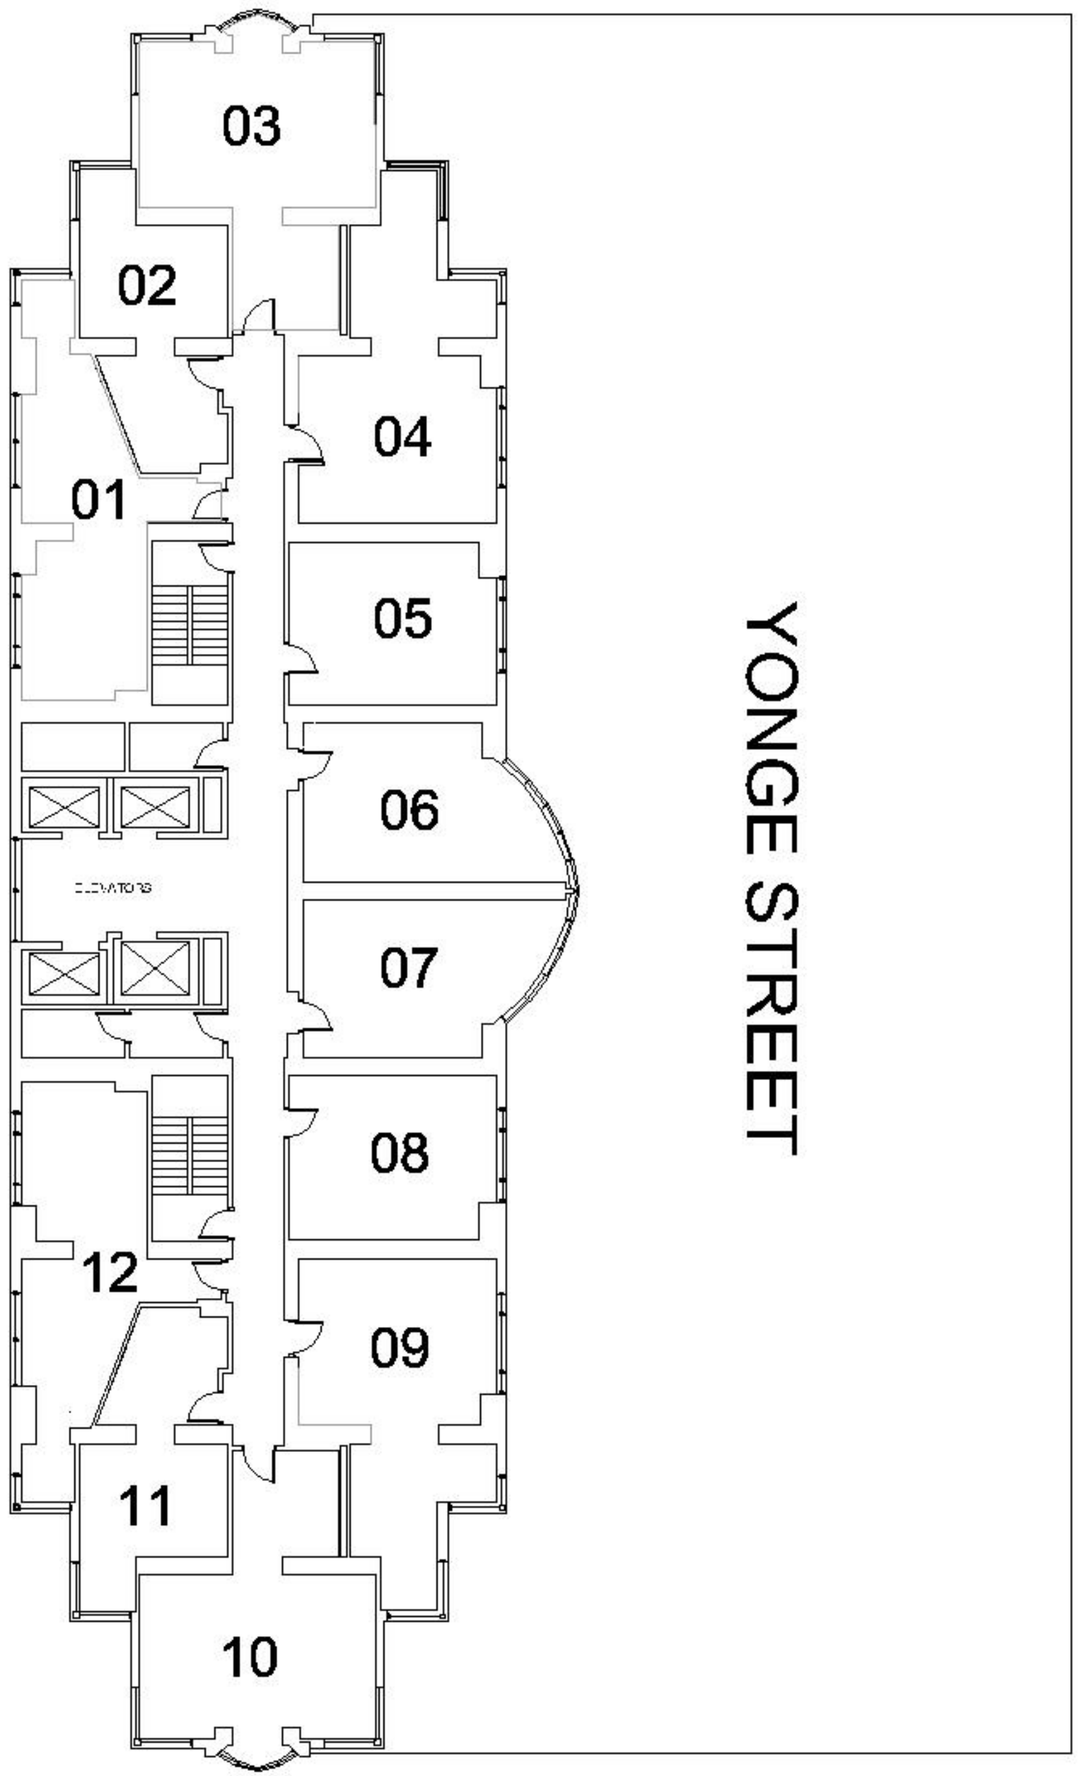

CONTRACTOR SHALL VERIFY ALL DIMENSIONS AND BE RESPONSIBLE FOR SAME, REPORTING ANY DISCREPANCIES TO THE DESIGNER BEFORE PROCEEDING WITH THE WORK. DO NOT SCALE DRAWING.

ANTOINE MUSIOL DESIGN

NO	DATE	REVISION	BY

PROJECT

ONE KING WEST
HOTEL RESIDENCE

DRAWING TITLE

TOWER
KEY PLAN

DRAWING NO.

SUITE LAYOUTS

DRAWING NO.

TOWER
KEY PLAN